Permit #F00145754

FilmL.A., Inc.
6255 W Sunset Blvd, 12th Floor
Hollywood, CA 90028
t: (213)977-8600 - f: (213)977-8601
www.filmla.com

Summary Information

Permit No: F00145754 **Type of Permit:** FILMING **Release Date:** 12/03/2018

Production Company WARNER BROS TELEVISION PRODUCTION

Insured Company Name WARNER BROS TELEVISION PRODUCTION

Contact Phone No. 1 818-954-4833
Contact Phone No. 2
Fax 818-954-4904
Address 4000 WARNER BLVD
BURBANK, California 91522

Production Title LETHAL WEAPON

Type of Production TV Drama

Producer Marc Alpert

Director Eric Laneuville

1st AD Jeffrey Schwartz

Production Manager Mark Bashaar

FilmL.A. Coordinator Cody Penwell

Location Manager Timothy Hillman
Primary Phone Mobile - 213-712-1637
Secondary Phone Office - 818-954-3077

Location Assistant Mona Nash Boelter
Primary Phone Mobile - 818-415-8383
Secondary Phone

Fees

Posting 300	$138.00
Posting 600	$138.00
Posting 1800	$414.00
Posting Max	$1,035.00
Notification Charge	$510.00
FILMLA NON-REFUNDABLE FILM APPLICATION FEE	$685.00
LA CITY LANE AND STREET CLOSURE FEE	$624.00
LA CITY DEPT OF REC AND PARKS PARK MONITOR FEE	$836.00
LA CITY FIRE SAFETY OFFICER	$1,530.00
LA CITY FIRE DEPARTMENT SPOT CHECK SURCHARGE	$85.00
LA CITY DEPT OF REC AND PARKS BASECAMP ONLY USE FEE	$900.00
LA CITY DEPT OF REC AND PARKS MONITOR REPORTING FEE	$152.00

Total Permit Fee $7,047.00

Number of Locations 4

NOT A PERMIT

Permit #F00145754

FilmL.A., Inc.
6255 W Sunset Blvd, 12th Floor
Hollywood, CA 90028
t: (213)977-8600 - f: (213)977-8601
www.filmla.com

Summary Information — Location

Permit Number	F00145754	**Location Manager**	Timothy Hillman
Production Company	WARNER BROS TELEVISION PRODUCT...	Primary Phone	Mobile - 213-712-1637
Insured Company	WARNER BROS TELEVISION PRODUCT...	Secondary Phone	Office - 818-954-3077
Production Title	LETHAL WEAPON		

Location Address 16033 Valley Vista Blvd, Los Angeles, CA, 91436

Location Type Private Residence

Prep Dates 12/3/2018 - 12/3/2018 07:00 - 19:00 1 day

Film Dates 12/4/2018 - 12/4/2018 05:00 - 22:00 1 day

Strike Dates 12/5/2018 - 12/5/2018 07:00 - 19:00

Open or Closed to the Public Closed

Generic Conditions

*Certain service and personnel fees required by jurisdictional agencies are not collected by FilmL.A. Any such fees must be paid directly to the appropriate agency, and a separate invoice will be provided to the permittee.
All closures impacting sidewalks must be implemented per WATCH manual, CA MUTCD TA-28 & TA-29
Community Survey Obtained
Equipment staging and vehicles may park on one side of the street only.
Must Maintain 5' Clearance on Sidewalks/Walkways
Must maintain local/emergency access
No cast or crew parking on area streets
No interference with merchant activity.
Number of uniformed officers listed on the permit is a minimum requirement. Permittee remains responsible for deploying a sufficient number of uniformed officers to provide traffic and crowd control to ensure the safety of the film crew and the public.
Traffic control must be done in accordance w/MUTCD
Traffic Officers Required
Uniformed officers shall have a copy of the film permit in their possession and are required to confirm that all traffic control signage devices are in place.

Please see attached documents

Valley Vista Blvd (NS curb) & Woodley Ave (ES curb) - Lethal Weapon.pdf
F00145754-Park_Guidelines.pdf

Equipment on Location

Type	Quantity
5 or 10 ton trucks	3
Catering Truck	2
Condors	2
Cranes	1

Personnel on Location

Type	Quantity
Cast	4
Crew	75
Extras	6
LA City UFSO	44085

NOT A PERMIT

FilmL.A., Inc.
6255 W Sunset Blvd, 12th Floor
Hollywood, CA 90028
t: (213)977-8600 - f: (213)977-8601
www.filmla.com

Summary Information — Location

Permit Number	F00145754	**Location Manager**	Timothy Hillman
Production Company	WARNER BROS TELEVISION PRODUCT...	Primary Phone	Mobile - 213-712-1637
Insured Company	WARNER BROS TELEVISION PRODUCT...	Secondary Phone	Office - 818-954-3077
Production Title	LETHAL WEAPON		

Cube Trucks	2
Generator	3
Honey Wagons	1
Picture vehicles	3
Portable restrooms	1
Scissor Lifts	2
Semi Trucks	4
Stakebed Trucks	6
Trailers	6
Vans	6

assigned

Off-Duty/Active LAPD Officer(s)	2

Filming Activities Atmospheric Smoke Effects; Brandishing weapons (not in public view); Equipment on property; Equipment on sidewalk & street; Equipment on sidewalk, in curb lane & across street; Interior and exterior dialogue; Intermittent pedestrian control; Intermittent traffic control - 2 minute standard (except 0700-0900 hrs & 1500-1900 hrs);

Jurisdiction **Political:** Los Angeles City - Council District 05 **Police:** Los Angeles Police Department **Fire:** Los Angeles City

Thomas Guide **Page:** 561 **Grid:** F4

Approvals

LOS ANGELES CITY POLICE DEPARTMENT	Melissa Hernandez
FILML.A. CLOSURES	Donna Washington
LOS ANGELES CITY DEPARTMENT OF PUBLIC WORKS	Jessica Castro
LOS ANGELES CITY DEPARTMENT OF REC & PARKS - FILM OFFICE	Christina Woods
LOS ANGELES CITY FIRE DEPARTMENT - FILM UNIT	Kanisha Leonard

Coordinator Note

REF: 63465
ENCINO LITTLE LEAGUE PARKING LOT
DATE: 12/03/2018
TIME: 5:00PM - 10:00PM (1 MONITOR - 1 SHIFT)

ENCINO LITLLE LEAGUE PARKING LOT
DATE: 12/04/2018
TIME: 5:00AM - 10:00PM (1 MONITOR - 3 SHIFTS)

NOT A PERMIT

FilmL.A., Inc.
6255 W Sunset Blvd, 12th Floor
Hollywood, CA 90028
t: (213)977-8600 - f: (213)977-8601
www.filmla.com

Summary Information — Location

Permit Number	F00145754	**Location Manager**	Timothy Hillman
Production Company	WARNER BROS TELEVISION PRODUCT...	Primary Phone	Mobile - 213-712-1637
Insured Company	WARNER BROS TELEVISION PRODUCT...	Secondary Phone	Office - 818-954-3077
Production Title	LETHAL WEAPON		

Coordinator Note UFSO REQUIRED:
12/4; 0500-2200

Parking

Base Camp
Location Type : Other Location
ENCINO LITTLE LEAGUE FIELD
5120 Hayvenhurst Ave, Los Angeles, CA, 91436

Crew Parking
Location Type : Other Location
ENCINO LITTLE LEAGUE FIELD
5120 Hayvenhurst Ave, Los Angeles, CA, 91436

Parking Notes
Parking Trucks Overnight Beginning 1700hrs (12/3)

Posting "No Parking" signs N/S VALLEY VISTA BL. FROM WOODLEY AV. 300 FT. EAST

Approximate Footage 0 - 300 **Log Number** 225054

Date(s) 12/3/2018 to 12/5/2018 **Time(s)** 05:00 to 22:00

Posting "No Parking" signs E/S WOODLEY AV, FROM VALLEY VISTA BL. 300 FT. SOUTH

Approximate Footage 0 - 300 **Log Number** 225055

Date(s) 12/4/2018 to 12/4/2018 **Time(s)** 05:00 to 22:00

Lane / Full Closure N/S VALLEY VISTA BL. FROM WOODLEY AV. 300 FT. EAST

Approximate Footage 0 - 300

Date(s) 12/3/2018 to 12/5/2018 **Time(s)** 05:00 to 22:00

Lane / Full Closure E/S WOODLEY AV, FROM VALLEY VISTA BL. 300 FT. SOUTH

Approximate Footage 0 - 300

Date(s) 12/4/2018 to 12/4/2018 **Time(s)** 05:00 to 22:00

NOT A PERMIT

FilmL.A., Inc.
6255 W Sunset Blvd, 12th Floor
Hollywood, CA 90028
t: (213)977-8600 - f: (213)977-8601
www.filmla.com

Summary Information

Location

Permit Number	F00145754	**Location Manager**	Timothy Hillman
Production Company	WARNER BROS TELEVISION PRODUCT...	Primary Phone	Mobile - 213-712-1637
Insured Company	WARNER BROS TELEVISION PRODUCT...	Secondary Phone	Office - 818-954-3077
Production Title	LETHAL WEAPON		

Location Address 7031 Mary Ellen Ave, Los Angeles, CA, 91605

Location Type Street

Prep Dates 12/4/2018 - 12/4/2018 00:00 - 00:00 1 day

Film Dates 12/5/2018 - 12/5/2018 05:00 - 19:00 1 day

Open or Closed to the Public Open

Generic Conditions

*Certain service and personnel fees required by jurisdictional agencies are not collected by FilmL.A. Any such fees must be paid directly to the appropriate agency, and a separate invoice will be provided to the permittee.
*LA CITY AND/OR LA COUNTY FIRE CHECKLIST ATTACHED TO FINAL PERMIT. THE PERMITTEE IS RESPONSIBLE FOR COMPLETING CHECKLIST PRIOR TO FILMING ACTIVITY AT THIS LOCATION. NON COMPLIANCE MAY RESULT IN ASSIGNMENT OF A FIRE OFFICER.
All closures impacting sidewalks must be implemented per WATCH manual, CA MUTCD TA-28 & TA-29
Community Survey Obtained
Equipment staging and vehicles may park on one side of the street only.
Must Maintain 5' Clearance on Sidewalks/Walkways
Must maintain local/emergency access
No cast or crew parking on area streets
No interference with merchant activity.
Notify LAPD Mission Community Police Station (818) 838-9800 and comm. (213) 978-6552 1/2 hour prior to any gunfire, brandishing weapons, special effects or simulated emergency or criminal activity.
Notify LAPD Van Nuys Division (818) 374-9500 and comm. (213) 978-6552 1/2 hour prior to any gunfire, brandishing weapons, special effects or simulated emergency or criminal activity.
Number of uniformed officers listed on the permit is a minimum requirement. Permittee remains responsible for deploying a sufficient number of uniformed officers to provide traffic and crowd control to ensure the safety of the film crew and the public.
Traffic control must be done in accordance w/MUTCD
Traffic Officers Required
Uniformed officers shall have a copy of the film permit in their possession and are required to confirm that all traffic control signage devices are in place.

Please see attached Mary Ellen Ave & Hart St (closure) - Lethal Weapon.pdf

NOT A PERMIT

FilmL.A., Inc.
6255 W Sunset Blvd, 12th Floor
Hollywood, CA 90028
t: (213)977-8600 - f: (213)977-8601
www.filmla.com

Summary Information — Location

Permit Number	F00145754	**Location Manager**	Timothy Hillman
Production Company	WARNER BROS TELEVISION PRODUCT...	Primary Phone	Mobile - 213-712-1637
Insured Company	WARNER BROS TELEVISION PRODUCT...	Secondary Phone	Office - 818-954-3077
Production Title	LETHAL WEAPON		

document

Equipment on Location

Type	Quantity
5 or 10 ton trucks	2
Camera cars	1
Cranes	1
Cube Trucks	2
Generator	2
Picture vehicles	10
Portable restrooms	1
Scissor Lifts	1
Semi Trucks	2
Stakebed Trucks	4
Vans	6

Personnel on Location

Type	Quantity
Cast	4
Crew	40
Extras	6
Off-Duty/Active LAPD Officer(s)	4
Spot Check	1

Filming Activities Brandishing weapons; Camera in car; Camera on sticks; Car-to-Car; Drive by; Drive ups & away; Driving shots; Emergency vehicles with flashing lights; Equipment on property; Equipment on sidewalk & street; Equipment on sidewalk, in curb lane & across street; Extended run, holding intersections; Exterior Dialogue; Exterior establishing shots; Handheld equipment; Intermittent pedestrian control; Intermittent traffic control - 2 minutes standard; Near hits & misses; Precision driving (within or below posted speed limit only); Running & tow shots.; Simulated unmarked police vehicle chasing a van while two men fight in the back of the van.;

Jurisdiction **Political:** Los Angeles City - Council District 02 **Police:** Los Angeles Police Department **Fire:** Los Angeles City

Thomas Guide **Page:** 532 **Grid:** D5

Approvals

FILMLA. CLOSURES	Donna Washington
LOS ANGELES CITY DEPARTMENT OF PUBLIC WORKS	Jessica Castro
LOS ANGELES CITY POLICE DEPARTMENT	Melissa Hernandez

Parking

Base Camp Location Type : Other Location — 13007 Sherman Way, San Fernando Valley, CA, 91605

Crew Parking Location Type : Other Location — 13007 Sherman Way, San Fernando Valley, CA, 91605

NOT A PERMIT

FilmL.A., Inc.
6255 W Sunset Blvd, 12th Floor
Hollywood, CA 90028
t: (213)977-8600 - f: (213)977-8601
www.filmla.com

Summary Information — Location

Permit Number	F00145754	**Location Manager**	Timothy Hillman
Production Company	WARNER BROS TELEVISION PRODUCT...	Primary Phone	Mobile - 213-712-1637
Insured Company	WARNER BROS TELEVISION PRODUCT...	Secondary Phone	Office - 818-954-3077
Production Title	LETHAL WEAPON		

Posting "No Parking" signs
B/S MARAY ELLEN AV., GAULT ST. TO HART ST.
B/S HART ST., MARY ELLEN AV. TO ATOLL AV.
B/S ATOLL AV., HART ST. TO GAULT ST.
B/S GAULT ST., ATOLL AV. TO ETHEL AV.

Approximate Footage more than 1800 **Log Number** 225263

Date(s) 12/5/2018 to 12/5/2018 **Time(s)** 05:00 to 22:00

Lane / Full Closure
FULL CLOSURE MARY ELLEN AV., GAULT ST. TO HART ST.
FULL CLOSURE HART ST.; MARY ELLEN AV. TO ATOLL AV.

Approximate Footage 0 - 300

Date(s) 12/5/2018 to 12/5/2018 **Time(s)** 07:00 to 19:00

NOT A PERMIT

FilmL.A., Inc.
6255 W Sunset Blvd, 12th Floor
Hollywood, CA 90028
t: (213)977-8600 - f: (213)977-8601
www.filmla.com

Summary Information

Location

Permit Number	F00145754	**Location Manager**	Timothy Hillman
Production Company	WARNER BROS TELEVISION PRODUCT...	Primary Phone	Mobile - 213-712-1637
Insured Company	WARNER BROS TELEVISION PRODUCT...	Secondary Phone	Office - 818-954-3077
Production Title	LETHAL WEAPON		

Location Address 7229 Atoll Ave, San Fernando Valley, CA, 91605

Location Type Studio

Prep Dates 12/4/2018 - 12/4/2018 06:00 - 19:00 1 day

Film Dates 12/5/2018 - 12/5/2018 05:00 - 22:00 1 day

Strike Dates 12/6/2018 - 12/6/2018 06:00 - 19:00

Open or Closed to the Public Closed

Generic Conditions

*Certain service and personnel fees required by jurisdictional agencies are not collected by FilmL.A. Any such fees must be paid directly to the appropriate agency, and a separate invoice will be provided to the permittee.
*LA CITY AND/OR LA COUNTY FIRE CHECKLIST ATTACHED TO FINAL PERMIT. THE PERMITTEE IS RESPONSIBLE FOR COMPLETING CHECKLIST PRIOR TO FILMING ACTIVITY AT THIS LOCATION. NON COMPLIANCE MAY RESULT IN ASSIGNMENT OF A FIRE OFFICER.
All closures impacting sidewalks must be implemented per WATCH manual, CA MUTCD TA-28 & TA-29
Community Survey Obtained
Equipment staging and vehicles may park on one side of the street only.
Must Maintain 5' Clearance on Sidewalks/Walkways
Must maintain local/emergency access
No cast or crew parking on area streets
No interference with merchant activity.
Notify LAPD Mission Community Police Station (818) 838-9800 and comm. (213) 978-6552 1/2 hour prior to any gunfire, brandishing weapons, special effects or simulated emergency or criminal activity.
Notify LAPD Van Nuys Division (818) 374-9500 and comm. (213) 978-6552 1/2 hour prior to any gunfire, brandishing weapons, special effects or simulated emergency or criminal activity.
Number of uniformed officers listed on the permit is a minimum requirement. Permittee remains responsible for deploying a sufficient number of uniformed officers to provide traffic and crowd control to ensure the safety of the film crew and the public.
Traffic control must be done in accordance w/MUTCD
Traffic Officers Required
Uniformed officers shall have a copy of the film permit in their possession and are required to confirm that all traffic control signage devices are in place.

NOT A PERMIT

FilmL.A., Inc.
6255 W Sunset Blvd, 12th Floor
Hollywood, CA 90028
t: (213)977-8600 - f: (213)977-8601
www.filmla.com

Summary Information — Location

Permit Number	F00145754	**Location Manager**	Timothy Hillman
Production Company	WARNER BROS TELEVISION PRODUCT...	Primary Phone	Mobile - 213-712-1637
Insured Company	WARNER BROS TELEVISION PRODUCT...	Secondary Phone	Office - 818-954-3077
Production Title	LETHAL WEAPON		

Please see attached document Sherman Way btwn Leadwell St & Fulton Ave NS curb - Lethal Weapon.pdf

Equipment on Location

Type	Quantity
5 or 10 ton trucks	3
Catering Truck	2
Condors	1
Cranes	1
Generator	2
Honey Wagons	1
Picture vehicles	10
Portable restrooms	1
Scissor Lifts	1
Semi Trucks	4
Stakebed Trucks	6
Trailers	6
Vans	6

Personnel on Location

Type	Quantity
Cast	5
Crew	75
Extras	16
Off-Duty/Active LAPD Officer(s)	4
Spot Check	1

Filming Activities Atmospheric Smoke Effects; Brandishing weapons; Camera in car; Camera on sticks; Car-to-Car; Drive by; Drive ups & away; Driving shots; Emergency vehicles with flashing lights; Equipment on property; Equipment on sidewalk & street; Equipment on sidewalk, in curb lane & across street; Exterior establishing shots; Handheld equipment; Interior and exterior dialogue; Intermittent pedestrian control; Intermittent traffic control - 2 minutes standard; Talent in police uniforms; Simulated crime scene at MMA gym; exterior abduction in a van.;

Jurisdiction **Political:** Los Angeles City - Council District 02 **Police:** Los Angeles Police Department **Fire:** Los Angeles City

Thomas Guide **Page:** 532 **Grid:** D4

Approvals

FILML.A. CLOSURES	Donna Washington
LOS ANGELES CITY DEPARTMENT OF PUBLIC WORKS	Jessica Castro
LOS ANGELES CITY POLICE DEPARTMENT	Melissa Hernandez

Parking

Base Camp Location	13007 Sherman Way, San Fernando Valley,	**Crew Parking** Location	13007 Sherman Way, San Fernando Valley,

NOT A PERMIT

FilmL.A., Inc.
6255 W Sunset Blvd, 12th Floor
Hollywood, CA 90028
t: (213)977-8600 - f: (213)977-8601
www.filmla.com

Summary Information — Location

Permit Number	F00145754	**Location Manager**	Timothy Hillman
Production Company	WARNER BROS TELEVISION PRODUCT...	Primary Phone	Mobile - 213-712-1637
Insured Company	WARNER BROS TELEVISION PRODUCT...	Secondary Phone	Office - 818-954-3077
Production Title	LETHAL WEAPON		

Type : Other Location CA, 91605

Type : Other Location CA, 91605

Posting "No Parking" signs W/S ATOLL AV. FROM SHERMAN WAY NORTH 400 FT.

Approximate Footage 301 - 600 **Log Number** 225059

Date(s) 12/4/2018 to 12/6/2018 **Time(s)** 05:00 to 22:00

Posting "No Parking" signs E/S ATOLL AV. FROM SHERMAN WAY NORTH 400 FT.
N/S SHERMAN WAY, ETHEL AVE. TO FULTON AV.

Approximate Footage 1501 - 1800 **Log Number** 225267

Date(s) 12/5/2018 to 12/5/2018 **Time(s)** 05:00 to 22:00

Lane / Full Closure N/S SHERMAN WAY, LEADWELL ST. TO FULTON AV

Approximate Footage 0 - 300

Date(s) 12/5/2018 to 12/5/2018 **Time(s)** 05:00 to 22:00

NOT A PERMIT

FilmL.A., Inc.
6255 W Sunset Blvd, 12th Floor
Hollywood, CA 90028
t: (213)977-8600 - f: (213)977-8601
www.filmla.com

Summary Information — Location

Permit Number	F00145754	**Location Manager**	Timothy Hillman
Production Company	WARNER BROS TELEVISION PRODUCT...	Primary Phone	Mobile - 213-712-1637
Insured Company	WARNER BROS TELEVISION PRODUCT...	Secondary Phone	Office - 818-954-3077
Production Title	LETHAL WEAPON		

Location Address Sherman Way, Coldwater Canyon Ave., Vanowen St., Fulton Ave., Inclusive (Excluding Fwy/Hwy, State Roads, City Parks, School and Church Property, SPecial Condition Areas, LOS ANGELES RIVER), North Hollywood, CA, 91505

Location Type Grid

Film Dates 12/5/2018 - 12/5/2018 07:00 - 22:00 1 day

Open or Closed to the Public Open

Generic Conditions

*Certain service and personnel fees required by jurisdictional agencies are not collected by FilmL.A. Any such fees must be paid directly to the appropriate agency, and a separate invoice will be provided to the permittee.
All closures impacting sidewalks must be implemented per WATCH manual, CA MUTCD TA-28 & TA-29
All vehicles must be parked on private property
Exterior filming activity may not exceed a two hour time frame.
It is the responsibility of the permittee to be aware of Special Condition areas, which are excluded from this grid location. A complete list of Special Condition areas can be found at www. Filmla.com
It is unlawful for officers/escorts to enter and hold intersections on a red light. Therefore, escorts shall enter intersections on green lights only.
May not interfere with filming activities of production companies in possession of location-specific permits, previously scheduled special events, or existing construction projects.
Must Maintain 5' Clearance on Sidewalks/Walkways
Must maintain local/emergency access
No cast or crew parking on area streets
No interference with merchant activity.
No stopping and setting up in residential areas before 7am or after 10pm without prior approval
No stopping or setting up in front of merchants or residents without prior approval
Notify LAPD Mission Community Police Station (818) 838-9800 and comm. (213) 978-6552 1/2 hour prior to any gunfire, brandishing weapons, special effects or simulated emergency or criminal activity.
Notify LAPD Van Nuys Division (818) 374-9500 and comm. (213) 978-6552 1/2 hour prior to any gunfire, brandishing weapons, special effects or simulated emergency or criminal activity.
Number of uniformed officers listed on the permit is a minimum requirement. Permittee remains responsible for deploying a sufficient number of uniformed officers to provide traffic and crowd control to ensure the safety of the film crew and the public.

NOT A PERMIT

FilmL.A., Inc.
6255 W Sunset Blvd, 12th Floor
Hollywood, CA 90028
t: (213)977-8600 - f: (213)977-8601
www.filmla.com

Summary Information — Location

Permit Number	F00145754	**Location Manager**	Timothy Hillman
Production Company	WARNER BROS TELEVISION PRODUCT...	Primary Phone	Mobile - 213-712-1637
Insured Company	WARNER BROS TELEVISION PRODUCT...	Secondary Phone	Office - 818-954-3077
Production Title	LETHAL WEAPON		

Traffic control must be done in accordance w/MUTCD
Traffic Officers Required

Equipment on Location

Type	Quantity
Camera cars	1
Cube Trucks	1
Generator	1
Picture vehicles	4
Process Trailer	1
Stakebed Trucks	2
Vans	1

Personnel on Location

Type	Quantity
Cast	3
Crew	16
Extras	4
Off-Duty/Active LAPD Officer(s)	4

Filming Activities Camera in car; Car-to-Car; Drive by; Drive ups & away; Driving shots; Emergency vehicles with flashing lights; Equipment on sidewalk & street; Equipment on sidewalk, in curb lane & across street; Exterior Dialogue; Handheld equipment; Intermittent pedestrian control; Intermittent traffic control - 2 minute standard (except 0700-0900 hrs & 1500-1900 hrs); Process Trailer; Running & tow shots.;

Jurisdiction

Political: Los Angeles City - Council District 06

Police: Los Angeles Police Department

Fire: Los Angeles City

Approvals LOS ANGELES CITY POLICE DEPARTMENT — Melissa Hernandez

Parking

Base Camp Location Type : Other Location — 13007 Sherman Way, San Fernando Valley, CA, 91605

Crew Parking Location Type : Other Location — 13007 Sherman Way, San Fernando Valley, CA, 91605

NOT A PERMIT

Permit#F001457547

W20-1 W20-5 W1-6 (L) C30(CA) R3-7

(S) TRAFFIC SIGNAL

TRAFFIC CONE

TYPE I W/ SIGN

HIGH LEVEL WARNING DEVICE

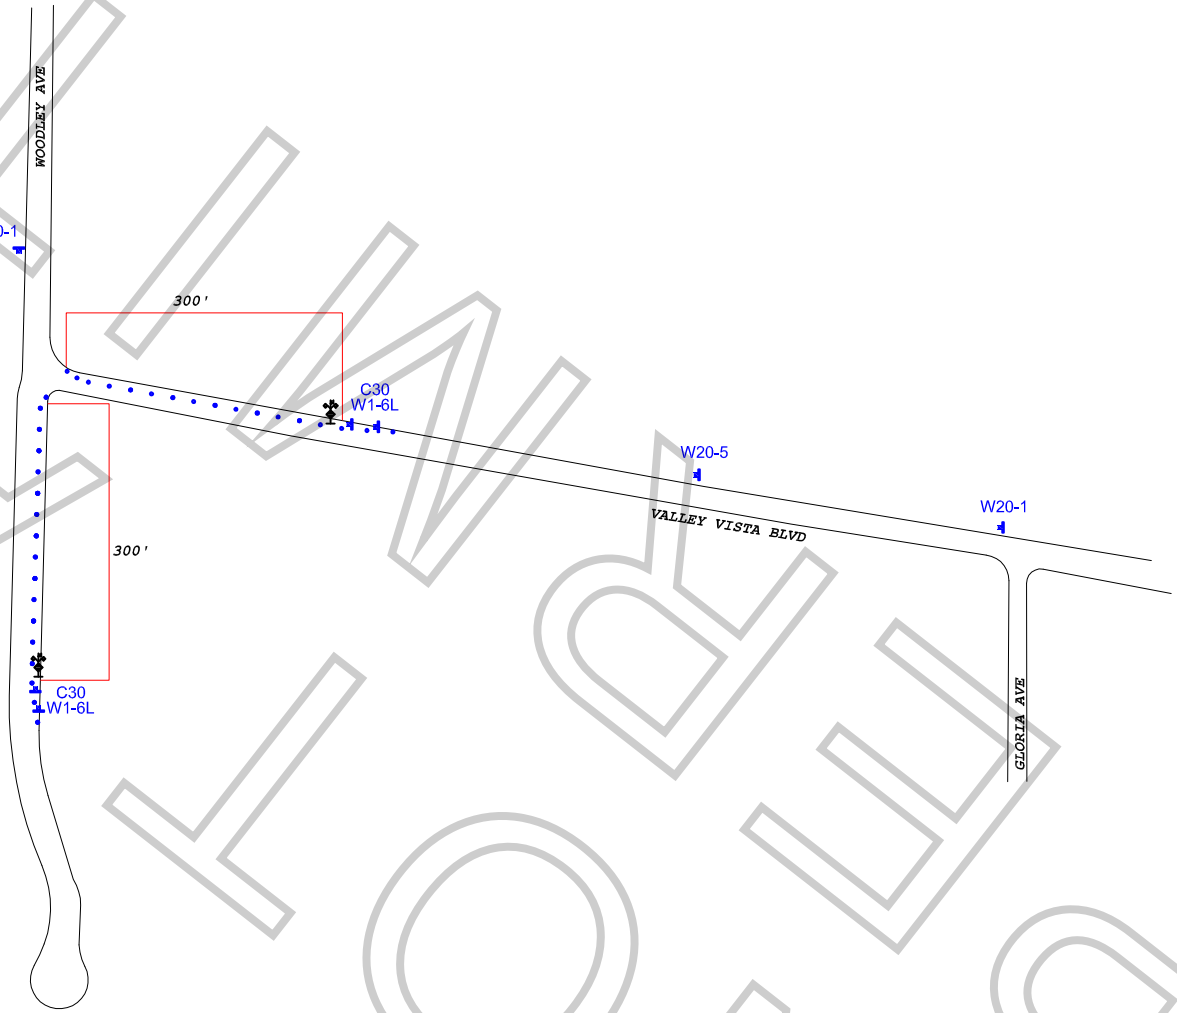

ALL TRAFFIC CONTROL WILL BE INSTALLED TO MEET OR EXCEED THE LATEST CA-MUTCD MINIMUM REQUIREMENTS

WORK ZONE TRAFFIC CONTROL PLAN
GENERAL NOTES

1. DATE/TIME:
   VALLEY VISTA BLVD: 12-3-18 FROM 05:00 HOURS TO 12-5-18 22:00 HOURS.
   WOODLEY AVE: 12-4-18 FROM 05:00 HOURS TO 22:00 HOURS.

2. ALL SIGNING, STRIPING, AND TRAFFIC CONTROL DEVICES SHALL CONFORM TO THE (CURRENT) STATE OF CALIFORNIA DEPARTMENT OF TRANSPORTATION (CALTRANS) STANDARD PLANS AND STANDARD SPECIFICATIONS, CALIFORNIA MUTCD, AND ANY ADDENDUMS THERETO, AND AS SHOWN ON THESE PLANS, SYMBOLS AND ABBREVIATIONS USED ARE SHOWN ON CALTRANS STANDARD PLANS.
3. THERE WILL BE NO INTERFERENCE WITH TRAFFIC SIGNALS OR CROSSWALKS.
4. CONES WILL BE 28" MINIMUM HEIGHT AND HAVE REFLECTORIZED SLEEVES FOR NIGHT WORK.
5. POLICE WILL DIRECT TRAFFIC IF NECESSARY.

TCP FOR: LETHAL WEAPON

LOCATION:
N/S CURB - VALLEY VISTA BLVD BTWN WOODLEY AVE & 300' EAST
E/S CURB - WOODLEY AVE BTWN VALLEY VISTA BLVD & 300' SOUTH
ENCINO, CALIFORNIA

CONTACT: TIM HILLMAN
PH# 213-712-1637

JCL TRAFFIC SERVICES
(213) 622-9775
C31-CA Lic # 805357

DATE REVISIONS

DRAFTER: MARIO MENJIVAR
SCALE: N.T.S.
FILM LA: CODY PENWELL

FILM LOCATION

PARK FILM OFFICE
City of Los Angeles, Department of Recreation and Parks
4730 Crystal Springs Drive, (Mail Stop 664)
Los Angeles, California 90027
Telephone: (323) 644-6220 Fax: (213) 847-6056

Encino Little League Film Production Guidelines

Welcome to the City of Los Angeles, Department of Recreation and Parks (Department). In our partnership to protect the environmental integrity of our parks the Park Film Office is providing guidelines to ensure a safe and successful film shoot. Please review and provide copies of these guidelines to the appropriate responsible persons. Thank you for the continuous use of our parkland.

- **Ok to BASE-CAMP at ENCINO LIL LEAGUE on 12/03/2018 and 12/04/2018 (see plot plan).**
- **Ok to Base-camp and Cater in the parking lot with 2 – 5 tons, 2 – 10 tons, 6 stake-beds, 6 trailers, 4 semis, 3 pictures vehicles, 1 generator, pop-ups tents, 6 vans, 1 honeywagon and 100 crew cars (see plot plan).**
- **Company must adhere to Little League Staff guidelines/stipulations.**
- **Must leave all fire lanes open at all times and do not block any fire hydrants.**
- **Company does not have exclusive use of parks/parking lots.**
- **Must work around park patrons, park activities and park maintenance staff.**
- **No blocking off exits/entrance of driveways.**
- **If generators are being used, must have plywood or concrete base and must not be underneath any trees.**
- **Generators must be kept on concrete/plywood base. Keep away from trees/brush.**
- **Not allowed to have Propane Heaters on-site unless approved by LAFD.**
- **Company must leave all areas clean after use.**
- **Must maintain the 20ft emergency vehicle clearance.**
- **Use of City utilities (water and electricity) is $75 per use, per day and the company will be invoiced by the Park Film Office.**
- Vehicles and/or heavy equipment are not allowed on turf areas unless prior approval is given by the Park Film Office.
- Production companies must provide their own restroom and trash receptacles. The City dumpsters and trash cans cannot be used so all self-generated trash has to be removed and disposed of off-site.
- **No simulated sex allowed on Park property.**
- **No nudity allowed on Park property.**

NOT A PERMIT

- Film permits do not provide exclusive use of a park or recreation area.
- Service roads, parking lot driveway access, handicap or electric vehicle designated parking stalls may not be blocked or restricted. Emergency vehicle access lanes must be maintained in parking lots and park streets at all times.
- A 20 Foot unobstructed lane must be maintained between parked vehicles/trailers in all parking lots and Recreation and Parks roadways for emergency vehicle access.
- Due to underground plastic irrigation lines and trees having shallow root systems, staking and or drilling into turf, rocks, trees or asphalted areas is not permissible unless prior approval is given by the Park Film Office. This approval will be noted in the permitted guidelines.
- Locked park gates can only be accessed by a Park Film Office Monitor. Security of open gates must be provided by the permitted company. Any equipment that is permitted to stay overnight must be guarded by the permitted company's security group.
- Alterations to natural or manmade surroundings or content of the park are not permissible unless documented in these specific guidelines. The permit holder is financially responsible for all remediation should there be any damage or unauthorized alteration to Department property. The remediation and cost of will be determined by the Park Film Office.
- A Park Film Office Monitor(s) may be assigned to the permitted location. Their job is to ensure guidelines are followed, liaison between park patrons, other City employees and a communication link between Permitee and the Park Film Office for any additional needs or authorizations. When the Park Film Office is closed the Park Film Monitor has the authority and responsibility to modify these guidelines within the parameters given to them by their supervisor. The Park Film Monitor has access 24/7 to contact their supervisors if needed. The Permitee will be required to adhere to the instructions, restrictions and requests given by the Park Film Monitor.
- Smoking is prohibited on all Department properties. An exception has been made for permitted film production companies to smoke in areas that are designated by the Fire Safety Officer or Park Film Monitor. If a Fire Safety Officer or Park Film Monitor is not assigned to the Permitee there will be no smoking with the exception of an actor smoking while performing or as part of the scene.
- A designated smoking area may not be near any patron activity or facility. Large buckets of sand or water must be placed in this area for disposal of tobacco or tobacco related products. The designated smoking area may be revoked or not allowed depending on weather and location conditions. Failure to comply with the smoking restrictions may result in a fine.

F-145754
WARNER BROS TELEVISION PRODUCTION – LETHAL WEAPON
(ENCINO LIL LEAGUE PARKING LOT)

NOT A PERMIT

Permit #F00145754

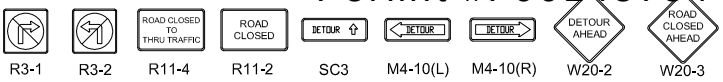

Ⓢ TRAFFIC SIGNAL

● TRAFFIC CONE

TYPE I W/ SIGN

FLASHING ARROW SIGN (FAS)

ALL TRAFFIC CONTROL WILL BE INSTALLED TO MEET OR EXCEED THE LATEST CA-MUTCD MINIMUM REQUIREMENTS

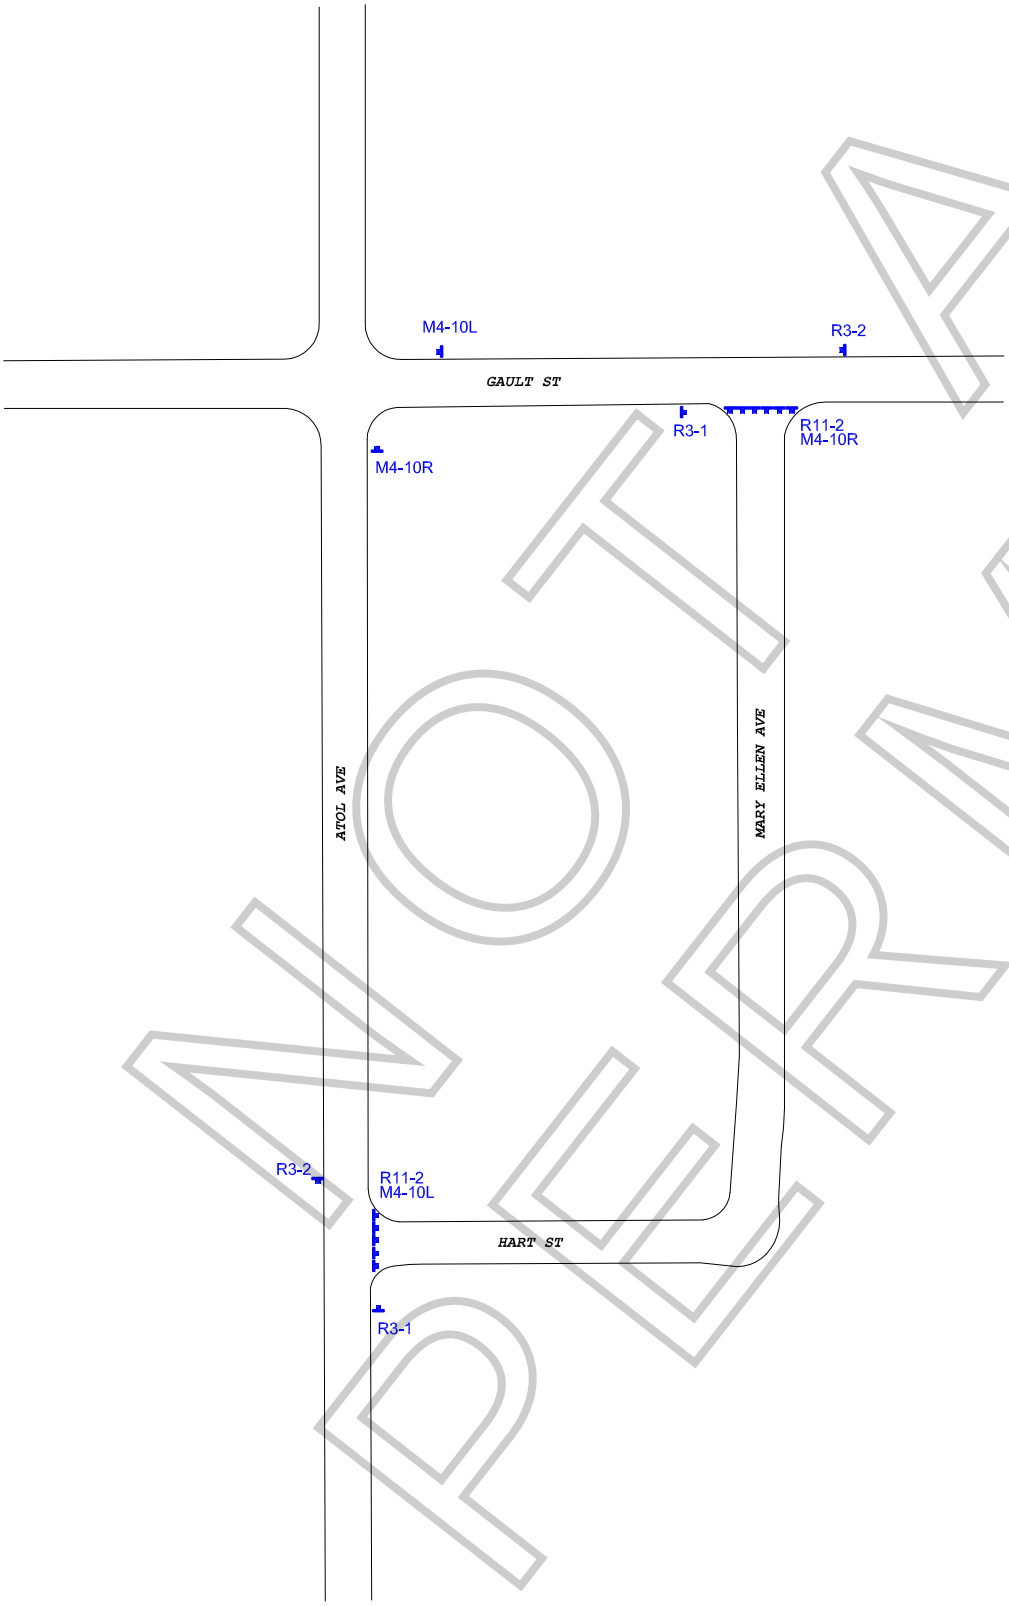

NOT A PERMIT

WORK ZONE TRAFFIC CONTROL PLAN GENERAL NOTES

1. **DATE/TIME: 12-5-18 FROM 07:00 HOURS TO 19:00 HOURS.**
2. ALL SIGNING, STRIPING, AND TRAFFIC CONTROL DEVICES SHALL CONFORM TO THE (CURRENT) STATE OF CALIFORNIA DEPARTMENT OF TRANSPORTATION (CALTRANS) STANDARD PLANS AND STANDARD SPECIFICATIONS, CALIFORNIA MUTCD, AND ANY ADDENDUMS THERETO, AND AS SHOWN ON THESE PLANS, SYMBOLS AND ABBREVIATIONS USED ARE SHOWN ON CALTRANS STANDARD PLANS.
3. THERE WILL BE NO INTERFERENCE WITH TRAFFIC SIGNALS OR CROSSWALKS.
4. CONES WILL BE 28" MINIMUM HEIGHT AND HAVE REFLECTORIZED SLEEVES FOR NIGHT WORK.
5. POLICE WILL DIRECT TRAFFIC IF NECESSARY.

TCP FOR: LETHAL WEAPON

LOCATION:
FULL CLOSURE OF MARY ELLEN AVE FROM GAULT ST TO HART ST
FULL CLOSURE OF HART ST FROM MARY ELLEN AVE TO ATOLL AVE
NORTH HOLLYWOOD, CALIFORNIA

CONTACT: TIM HILLMAN
PH# 213-712-1637

JCL TRAFFIC SERVICES
(213) 622-9775
C31-CA Lic # 805357

DATE	REVISIONS	DRAFTER: MARIO MENJIVAR
		SCALE: N.T.S.
		FILM LA: CODY PENWELL

Permit #F001457547

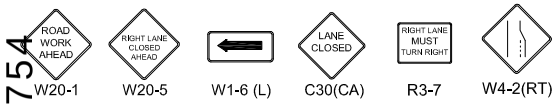

TRAFFIC SIGNAL

TRAFFIC CONE

TYPE I W/ SIGN

HIGH LEVEL WARNING DEVICE

FLASHING ARROW SIGN (FAS)

ALL TRAFFIC CONTROL WILL BE INSTALLED TO MEET OR EXCEED THE LATEST CA-MUTCD MINIMUM REQUIREMENTS

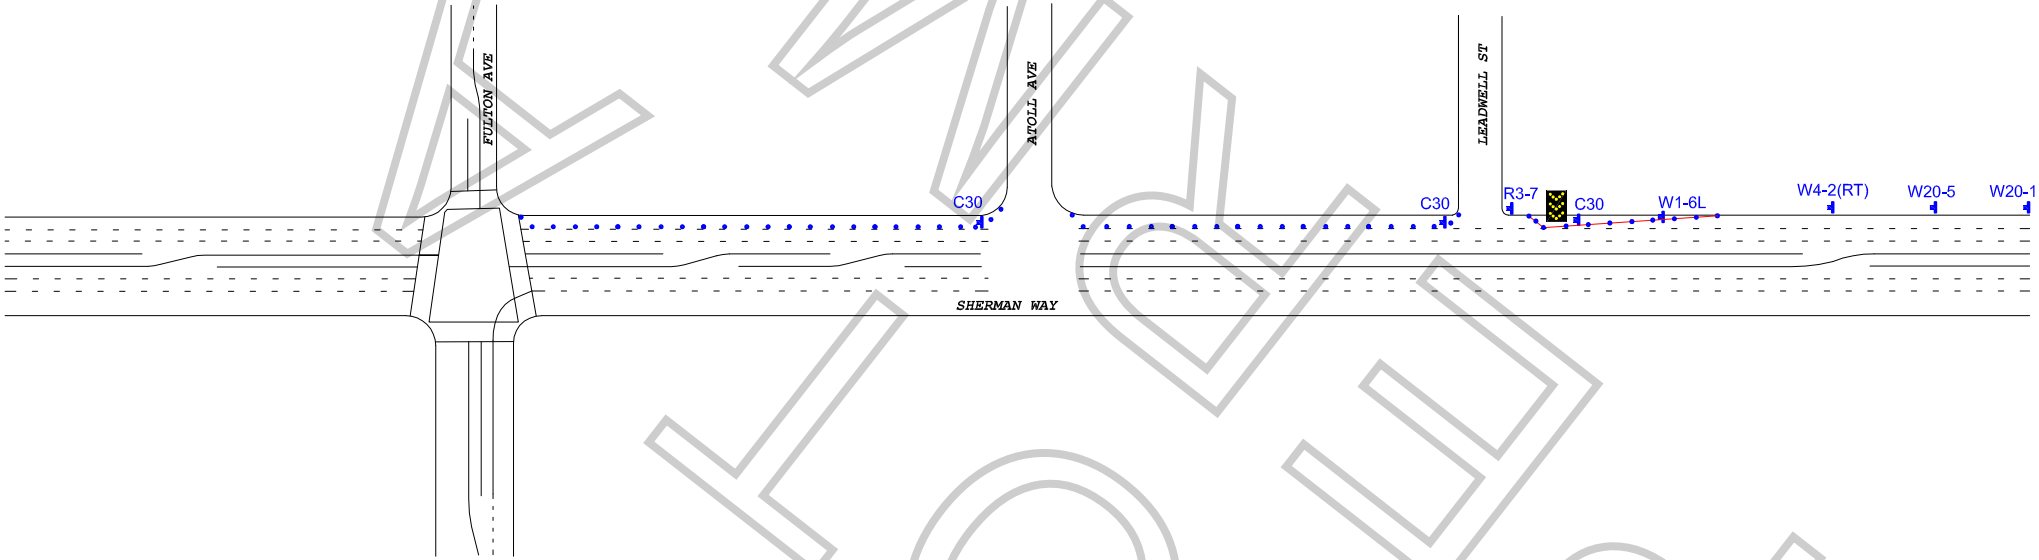

WORK ZONE TRAFFIC CONTROL PLAN
GENERAL NOTES

1. DATE/TIME: 12-5-18 FROM 05:00 HOURS TO 22:00 HOURS.

2. ALL SIGNING, STRIPING, AND TRAFFIC CONTROL DEVICES SHALL CONFORM TO THE (CURRENT) STATE OF CALIFORNIA DEPARTMENT OF TRANSPORTATION (CALTRANS) STANDARD PLANS AND STANDARD SPECIFICATIONS, CALIFORNIA MUTCD, AND ANY ADDENDUMS THERETO, AND AS SHOWN ON THESE PLANS, SYMBOLS AND ABBREVIATIONS USED ARE SHOWN ON CALTRANS STANDARD PLANS.
3. THERE WILL BE NO INTERFERENCE WITH TRAFFIC SIGNALS OR CROSSWALKS.
4. CONES WILL BE 28" MINIMUM HEIGHT AND HAVE REFLECTORIZED SLEEVES FOR NIGHT WORK.
5. POLICE WILL DIRECT TRAFFIC IF NECESSARY.

TCP FOR: LETHAL WEAPON

LOCATION: N/S CURB LANE - SHERMAN WAY
FROM LEADWELL ST TO FULTON AVE
NORTH HOLLYWOOD, CALIFORNIA

CONTACT: TIM HILLMAN
PH# 213-712-1637

JCL TRAFFIC SERVICES
(213) 622-9775
C31-CA Lic # 805357

DATE	REVISIONS	DRAFTER: MARIO MENJIVAR
		SCALE: N.T.S.
		FILM LA: CODY PENWELL

ALTON